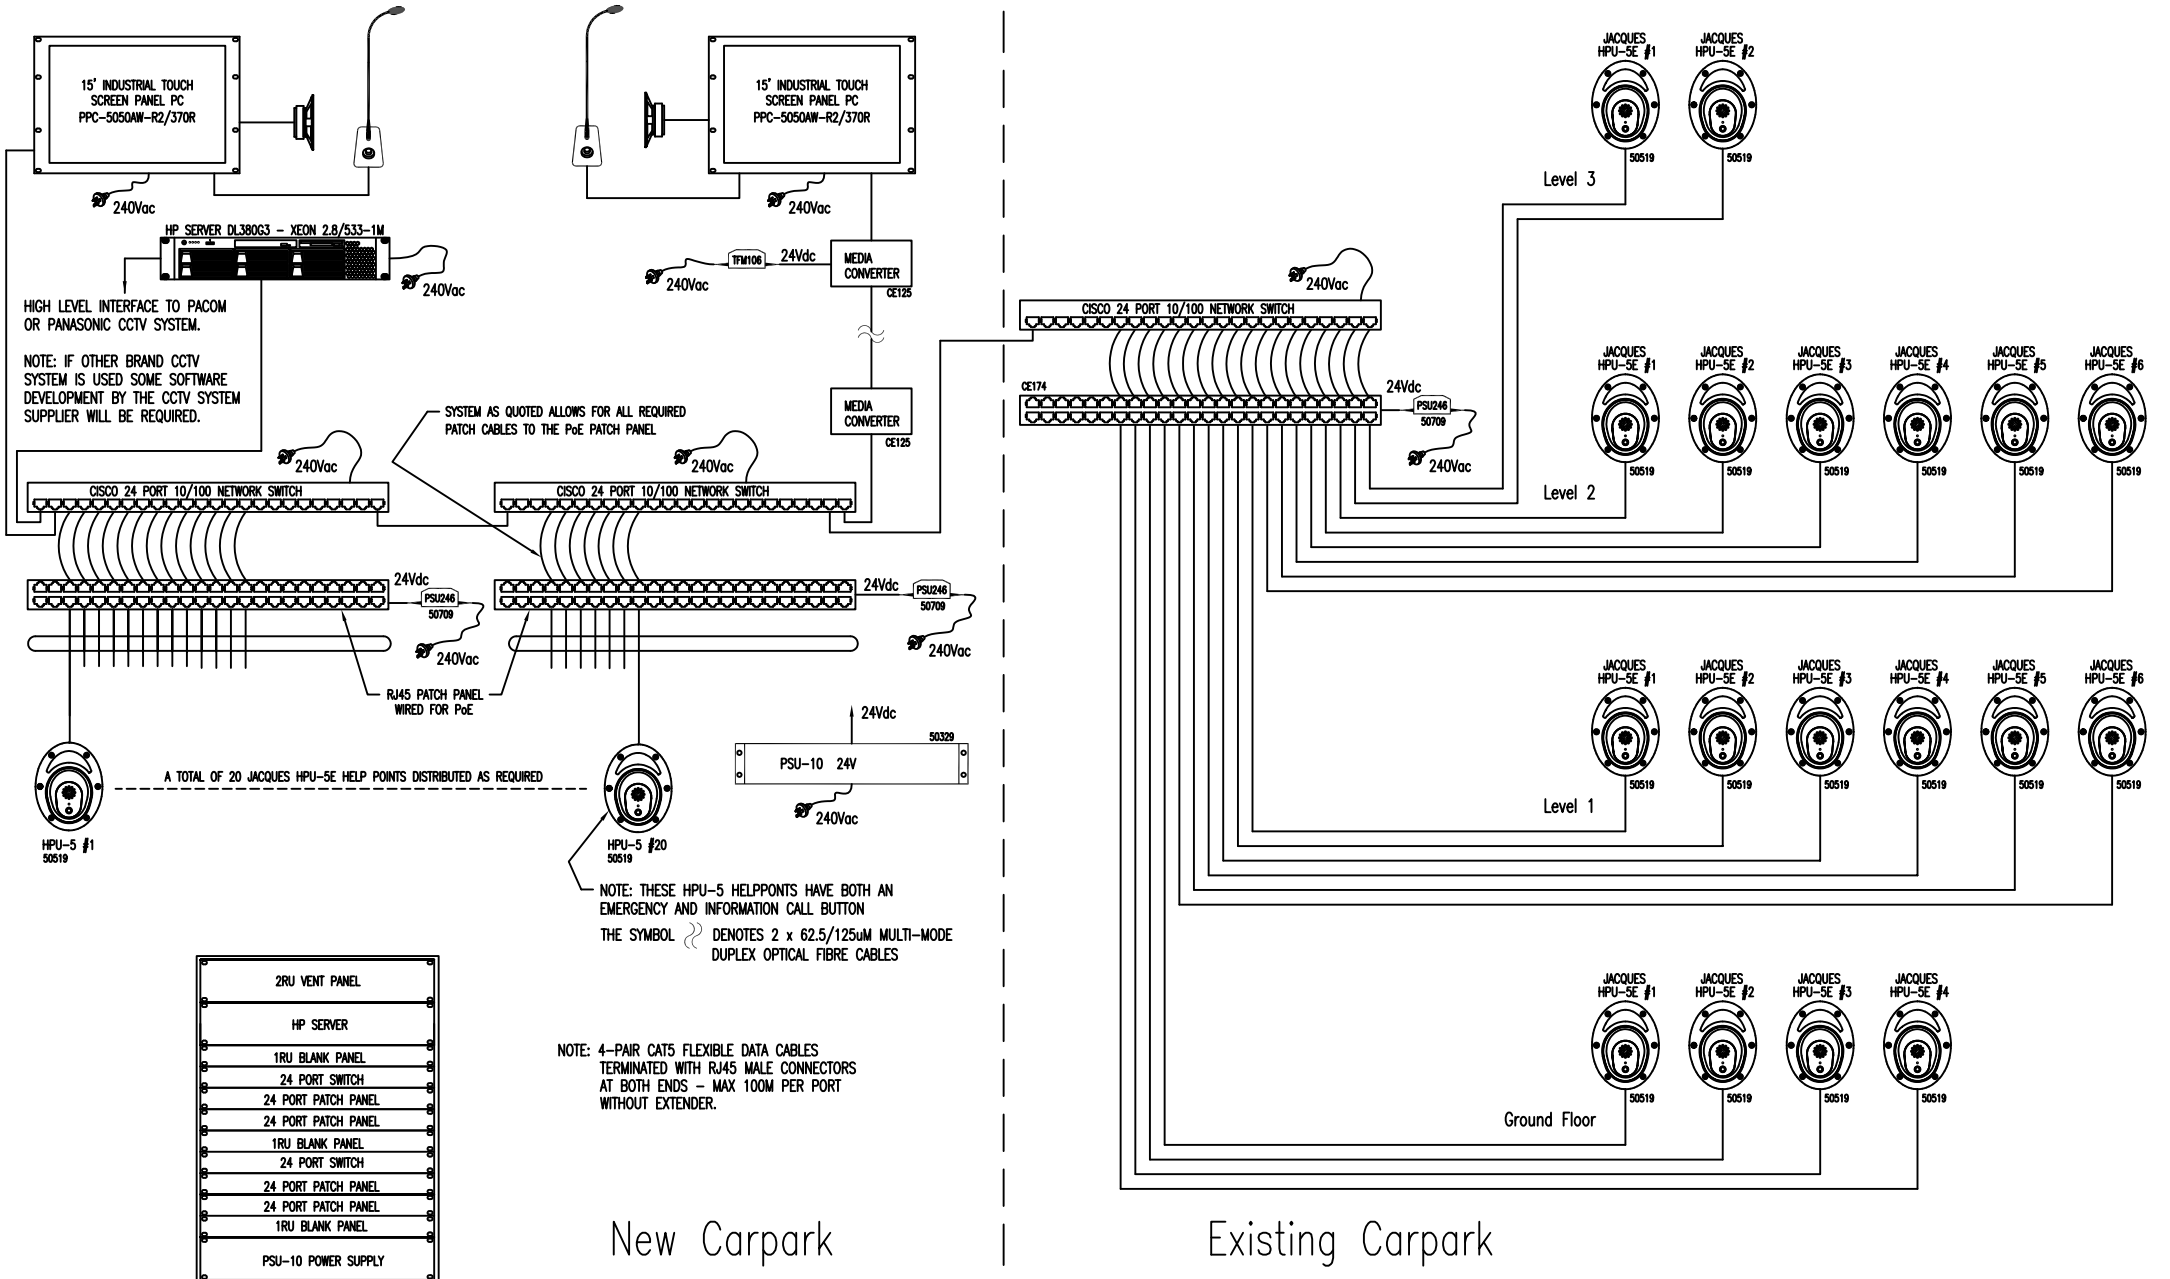

2RU VENT PANEL
HP SERVER
1RU BLANK PANEL
24 PORT SWITCH
24 PORT PATCH PANEL
24 PORT PATCH PANEL
1RU BLANK PANEL
24 PORT SWITCH
24 PORT PATCH PANEL
24 PORT PATCH PANEL
1RU BLANK PANEL
PSU-10 POWER SUPPLY
1RU BLANK PANEL
2RU VENT PANEL

TYPICAL 18RU RACK CONFIGURATION

FIRST USE & REVISION NOTES	DATE	INIT
1.		

JACQUES ELECTRONICS

TYPICAL 650 SERIES VoIP HELP POINT SYSTEM FOR AIRPORT CARPARK

ADAPTED FROM	REVISION 0
DATE 19-05-06	DRAWN: M SRENKEL CHECKED:

PART No. 650 VoIP AIRPORT CARPARK-0

©JACQUES ELECTRONICS PTY LTD 2003